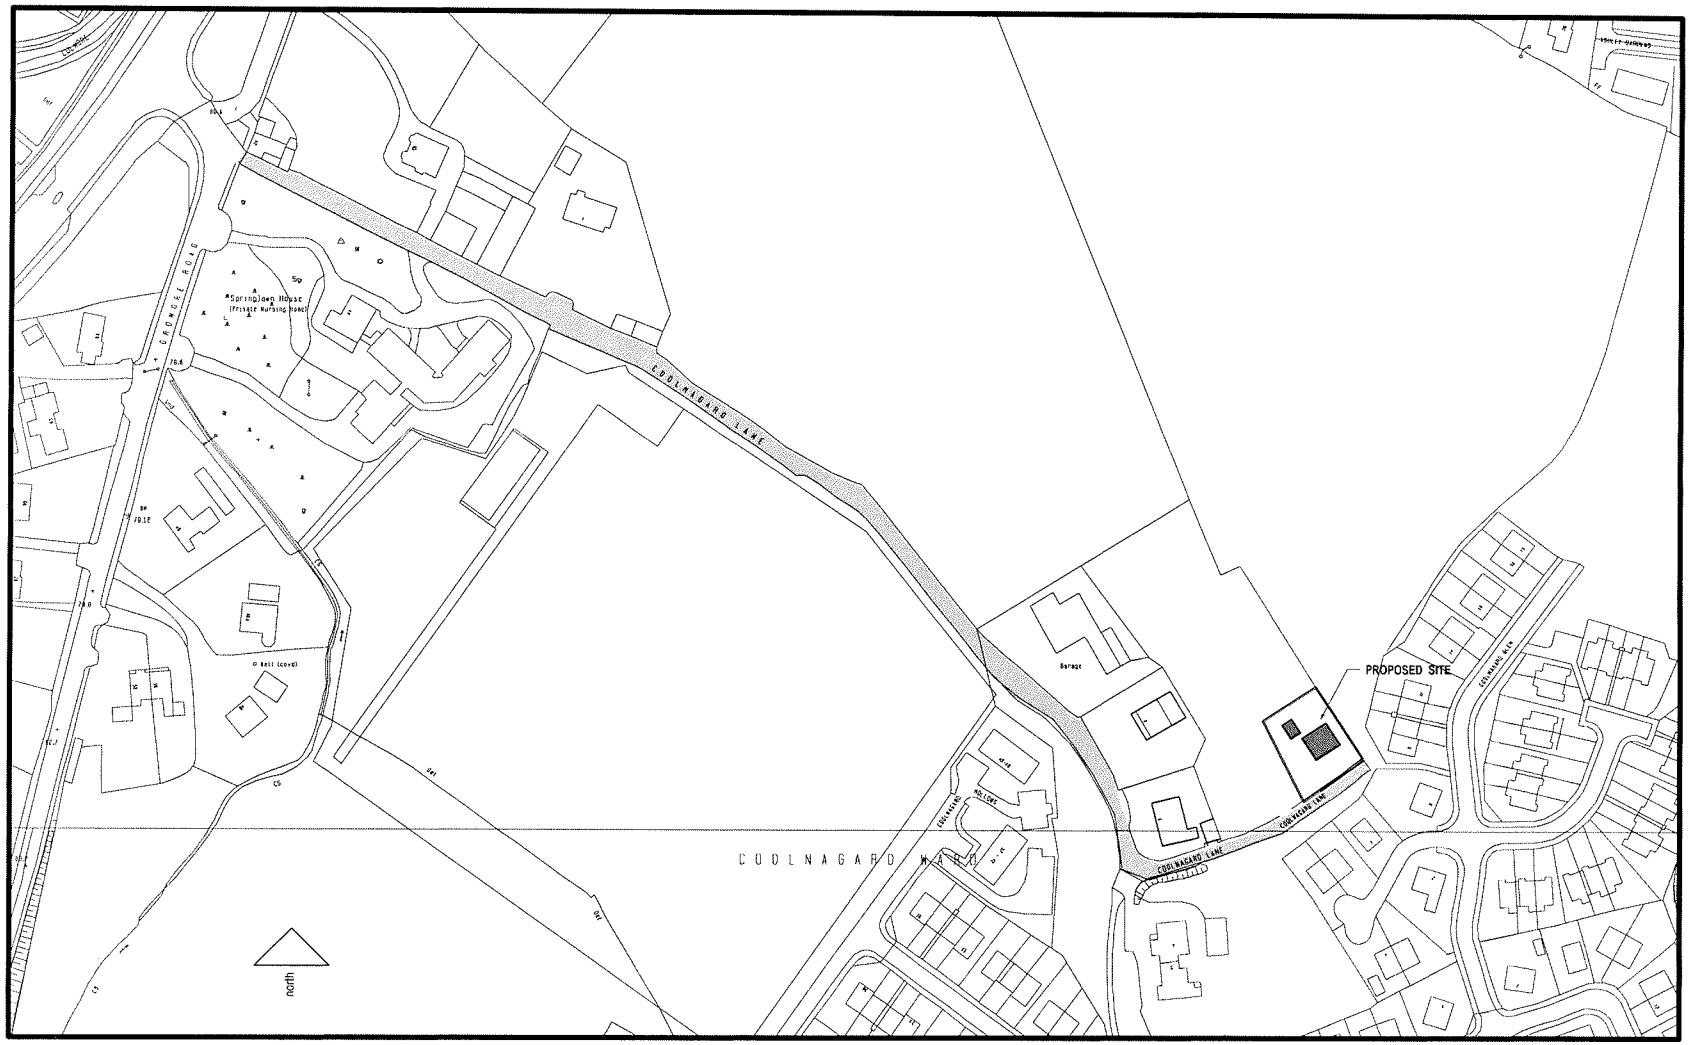

LOCATION PLAN

SCALE 1-2500

Approx. 50m north east of
3 Coolnagard,Lane Omagh
Outline Application Reference:
LA10/2018/0889/O